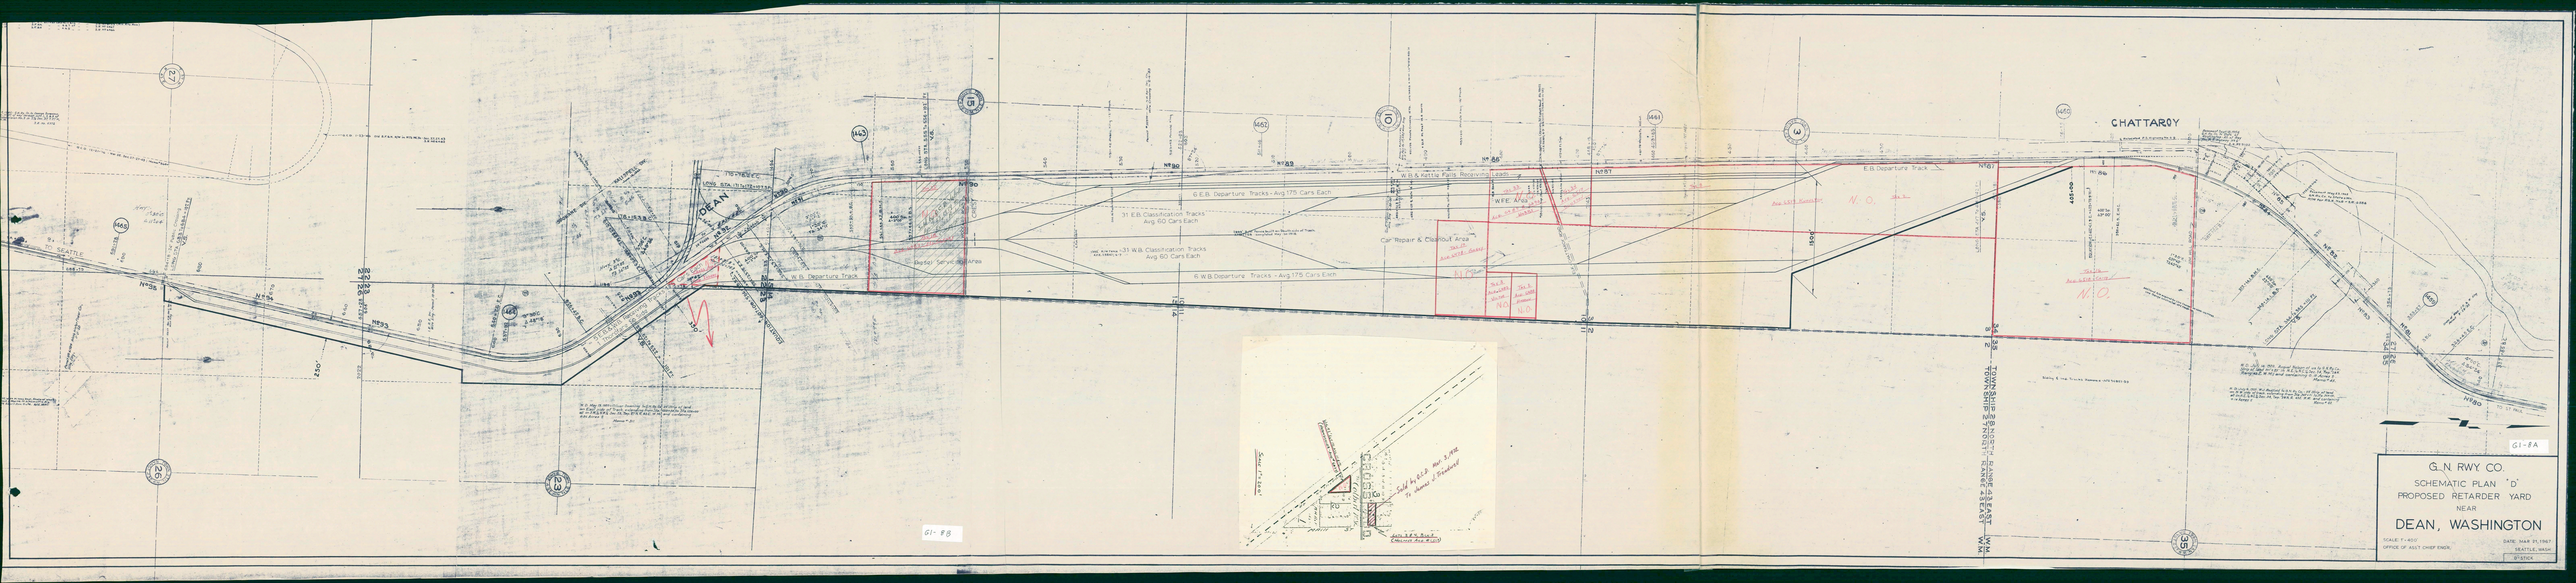

G.N. RWY. CO.
SCHEMATIC PLAN "D"
PROPOSED RETARDER YARD
NEAR
DEAN, WASHINGTON
SCALE: 1"=400'
OFFICE OF ASS'T CHIEF ENGR.
DATE: MAR 21, 1967
SEATTLE, WASH.
BY STICK
G1-8A
G1-8B
CHATTAROY
DEAN
W.B. Departure Track
E.B. Departure Track
6 E.B. Departure Tracks - Avg 175 Cars Each
31 E.B. Classification Tracks Avg 60 Cars Each
31 W.B. Classification Tracks Avg 60 Cars Each
6 W.B. Departure Tracks - Avg 175 Cars Each
W.B. & Kettle Falls Receiving Leads
Car Repair & Cleanout Area
Diesel Servicing Area
TO SEATTLE
TO ST. PAUL
TOWNSHIP 28 NORTH RANGE 43 EAST W.M.
TOWNSHIP 27 NORTH RANGE 43 EAST W.M.