GNRHS Archives 2018

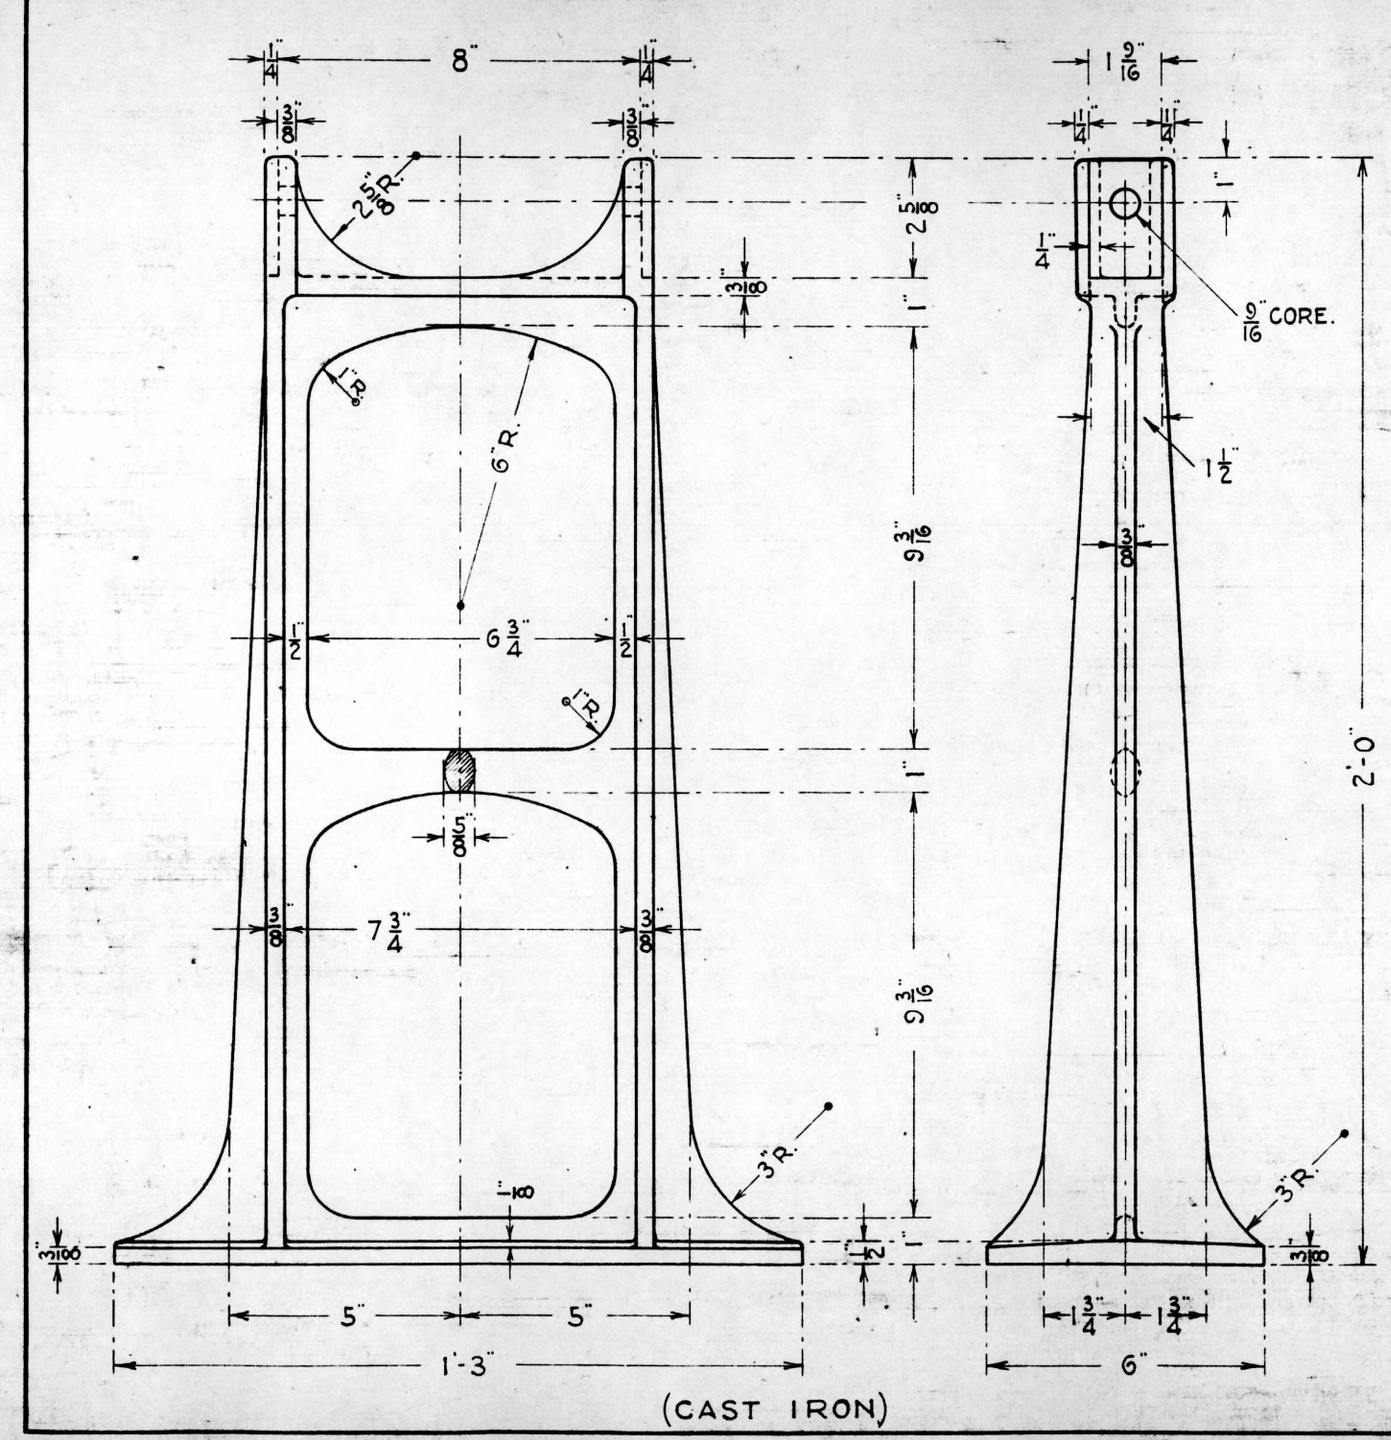

(CAST IRON)

G. N. RY.

PLAN OF STANDARD

LADDER FOUNDATION

OFFICE OF SIGNAL ENGINEER ST. PAUL, MINN.

SCALE 3 IN. :: 1 FT. APRIL 1920.

PATT. No. R 4259

R.S.A. 10521

Drawn by Hal.
Checked by F.B.R.
Approved by C.A.S.
Signal Engr.

4 - 8 - 20.

167-109