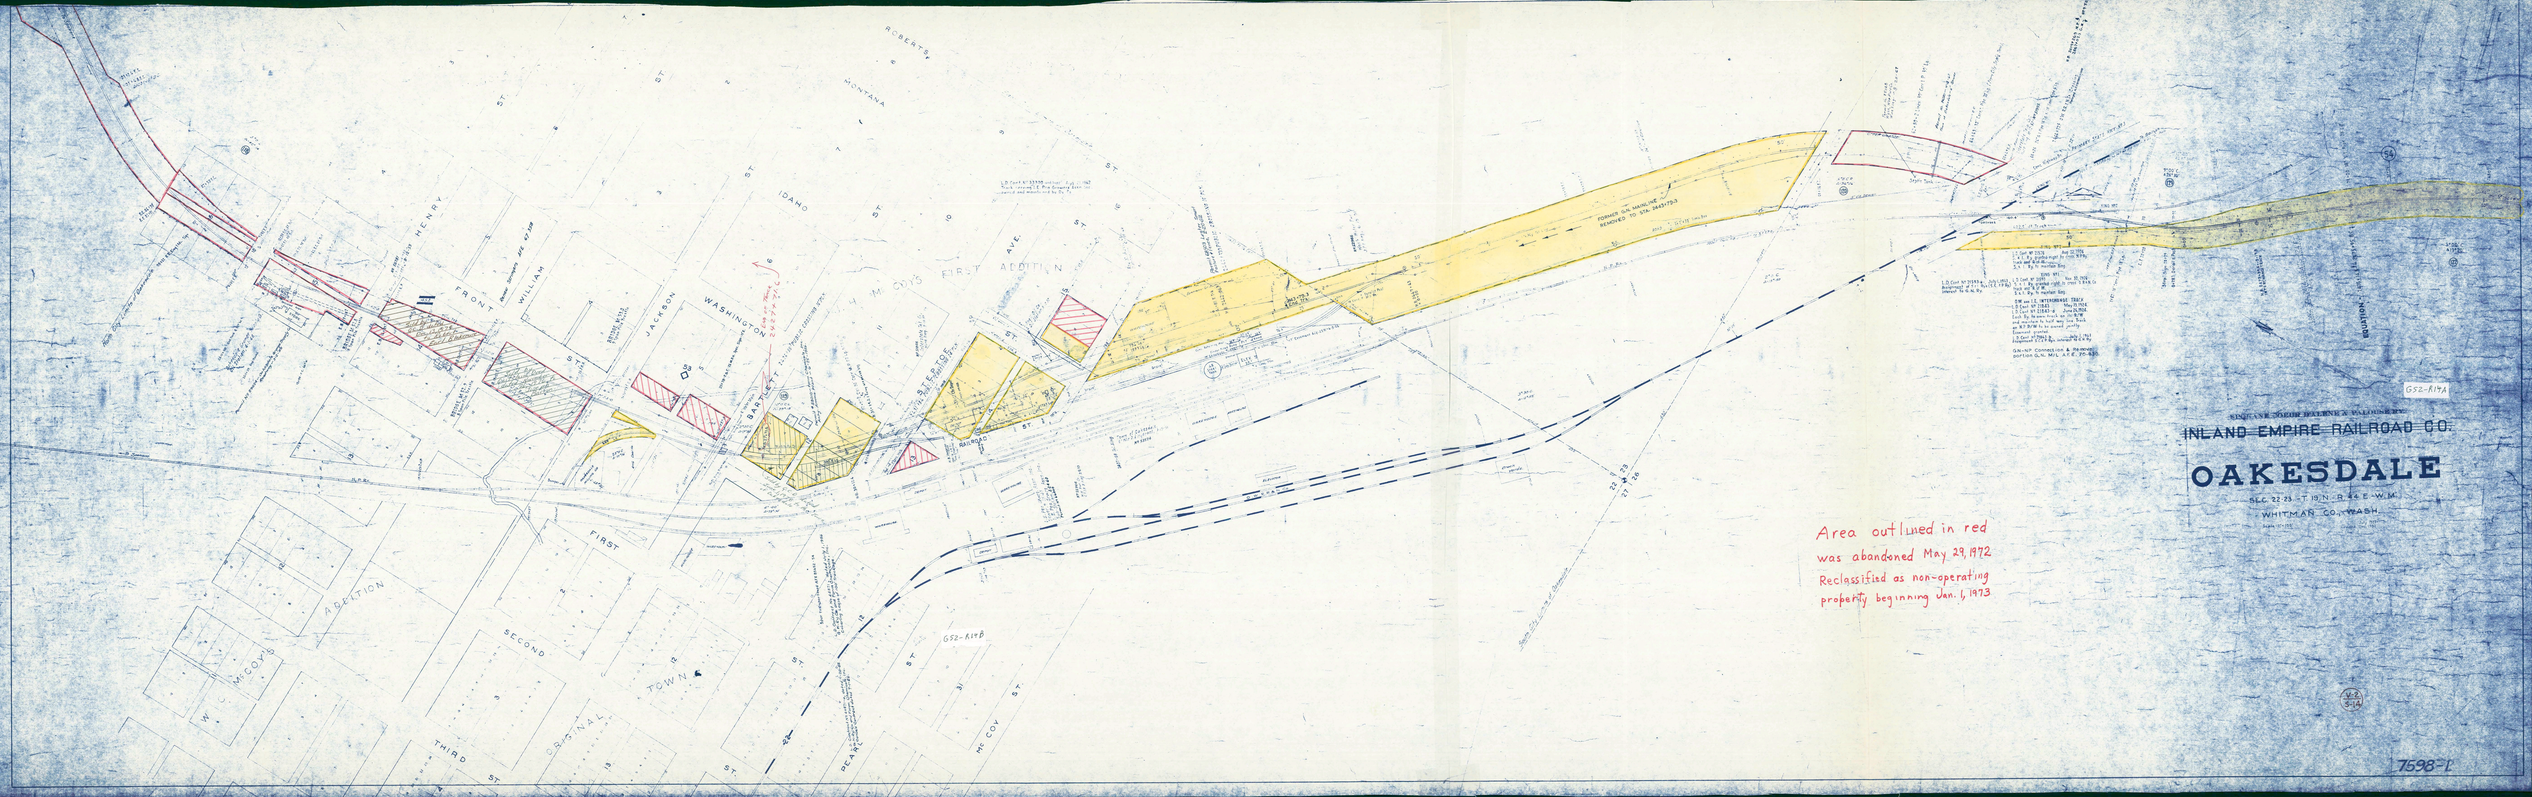
SPOKANE FALLS & NORTHERN RAILWAY
~~INLAND EMPIRE RAILROAD CO.~~
OAKESDALE
SEC. 22-23 - T. 19 N. - R. 46 E. W.M.
WHITMAN CO., WASH.
Area outlined in red
was abandoned May 29, 1972
Reclassified as non-operating
property beginning Jan. 1, 1973
G52-R19A
G52-R19B
7698-1
FIRST ADDITION
ORIGINAL TOWN
ADDITION
W. C. McCOY'S
FRONT
WILLIAM
HENRY
JACKSON
WASHINGTON
BARTLETT
IDAHO
MONTANA
ROBERTS
FIRST
SECOND
THIRD
McCOY
BEAN
RAILROAD
INDUSTRIAL