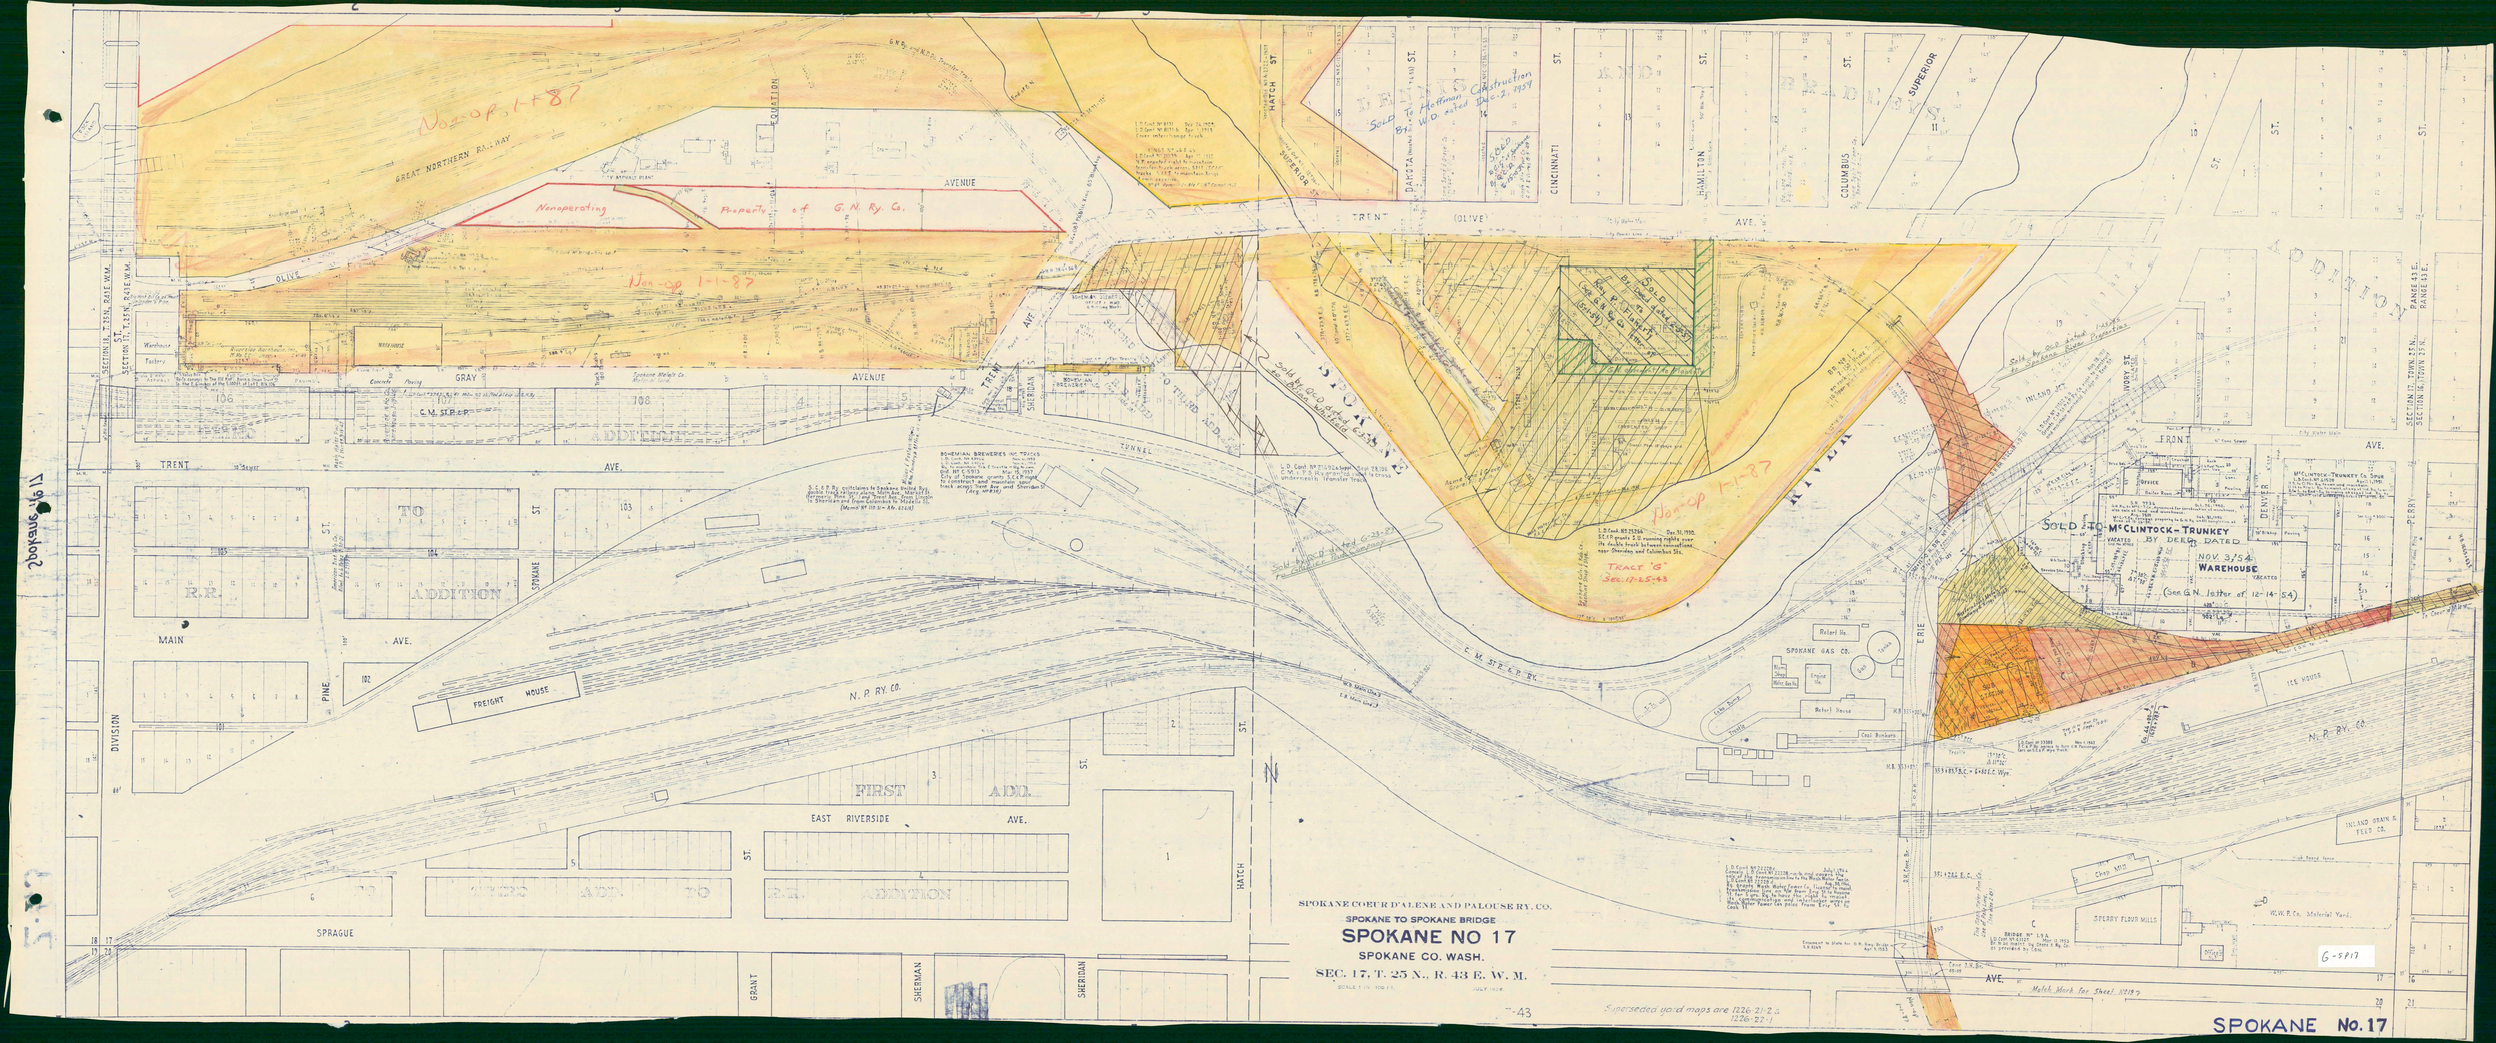
Non-op 1-1-87
GREAT NORTHERN RAILWAY
Nonoperating Property of G. N. Ry. Co.
Non-op 1-1-87
TRENT AVE. (OLIVE)
AVENUE
GRAY
TRENT AVE.
C. M. ST. P. & P. R'Y.
TUNNEL
SPOKANE
SOLD TO McCLINTOCK-TRUNKEY BY DEED DATED NOV. 3, '54
WAREHOUSE VACATED
(See G.N. letter of 12-14-54)
TRACT "G" SEC. 17-25-43
Non-op 1-1-87
SPOKANE GAS CO.
ADDITION
R.R. ADDITION
FIRST ADD.
EAST RIVERSIDE AVE.
SPRAGUE
MAIN AVE.
FREIGHT HOUSE
N. P. RY. CO.
ICE HOUSE
SPERRY FLOUR MILLS
INLAND GRAIN & FEED CO.
W.W.P.Co. Material Yard
DIVISION
PINE
SPOKANE
HATCH
GRANT
SHERMAN
SHERIDAN
ERIE
PERRY
SUPERIOR
CINCINNATI
HAMILTON
COLUMBUS
DAKOTA
SECTION 18, T. 25 N., R. 43 E. W.M.
SECTION 17, T. 25 N., R. 43 E. W.M.
SECTION 16, T. 25 N., R. 43 E. W.M.
SECTION 17, T. 25 N., R. 43 E. W.M.
SPOKANE COEUR D'ALENE AND PALOUSE RY. CO.
SPOKANE TO SPOKANE BRIDGE
SPOKANE NO 17
SPOKANE CO. WASH.
SEC. 17, T. 25 N., R. 43 E. W. M.
Superseded yard maps are 1226-21-2 & 1226-22-1
Match Mark for Sheet 17-9
G-5917
SPOKANE No. 17