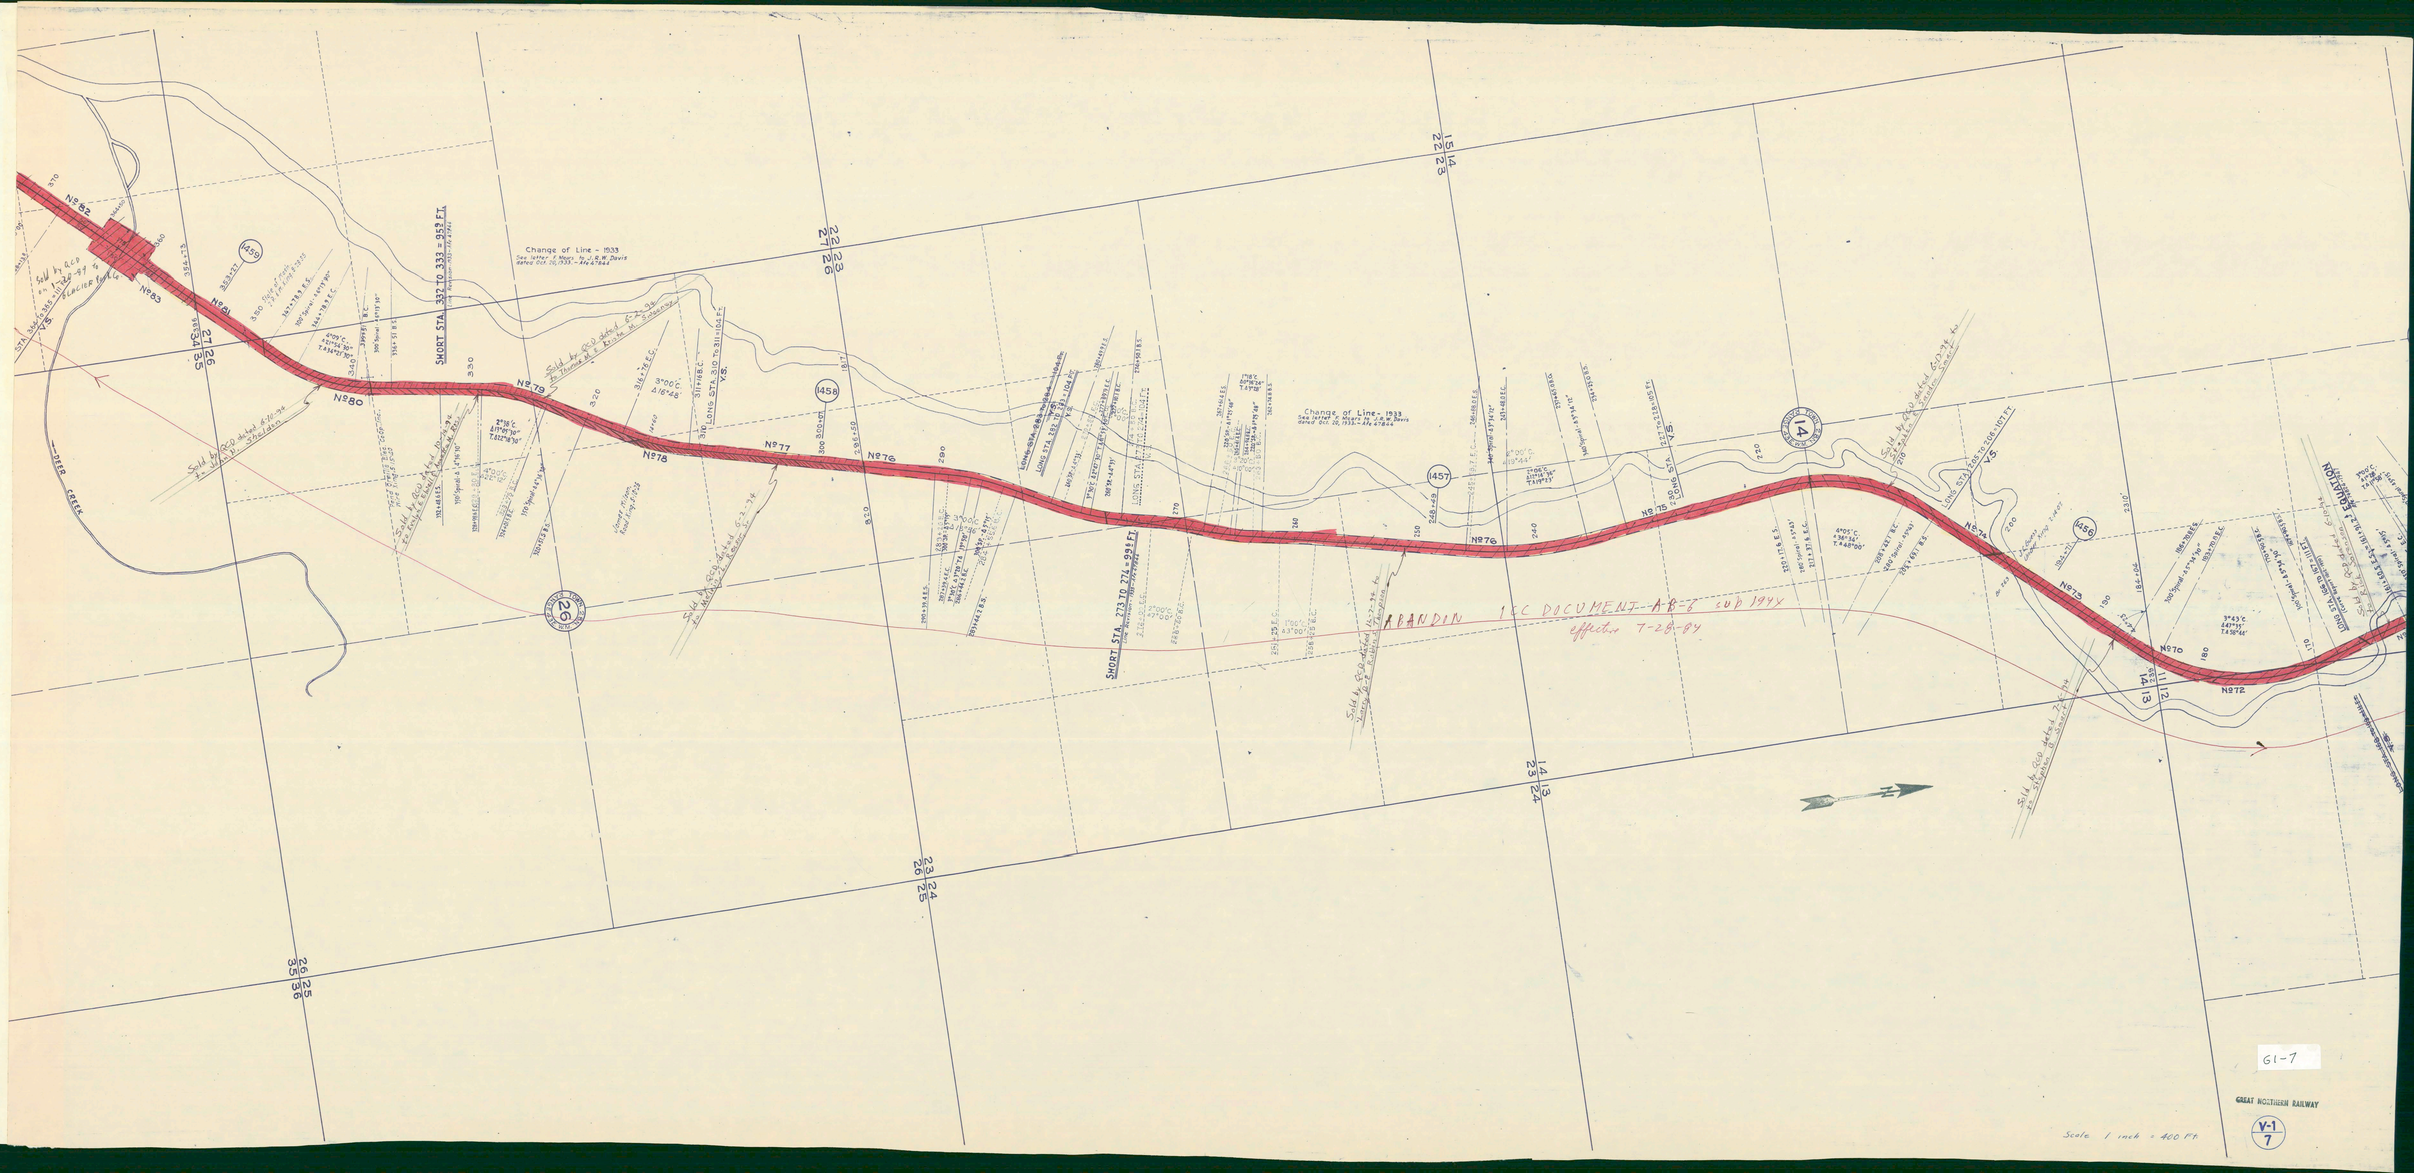
Change of Line - 1933
See letter C. Moore to C.R.W. Davis dated Oct. 20, 1933 - Alfe 47844
SHORT STA. 332 TO 333 = 893 FT.
SHORT STA. 273 TO 274 = 991 FT.
LONG STA. 310+104 TO 311+168 EQUATION
LONG STA. 1205+107 TO 1206+21 EQUATION
ABANDON I.C.C. DOCUMENT--AB-6 SUB 194X
effective 7-28-84
Scale 1 inch = 400 FT.
GREAT NORTHERN RAILWAY
V-1
7
61-7