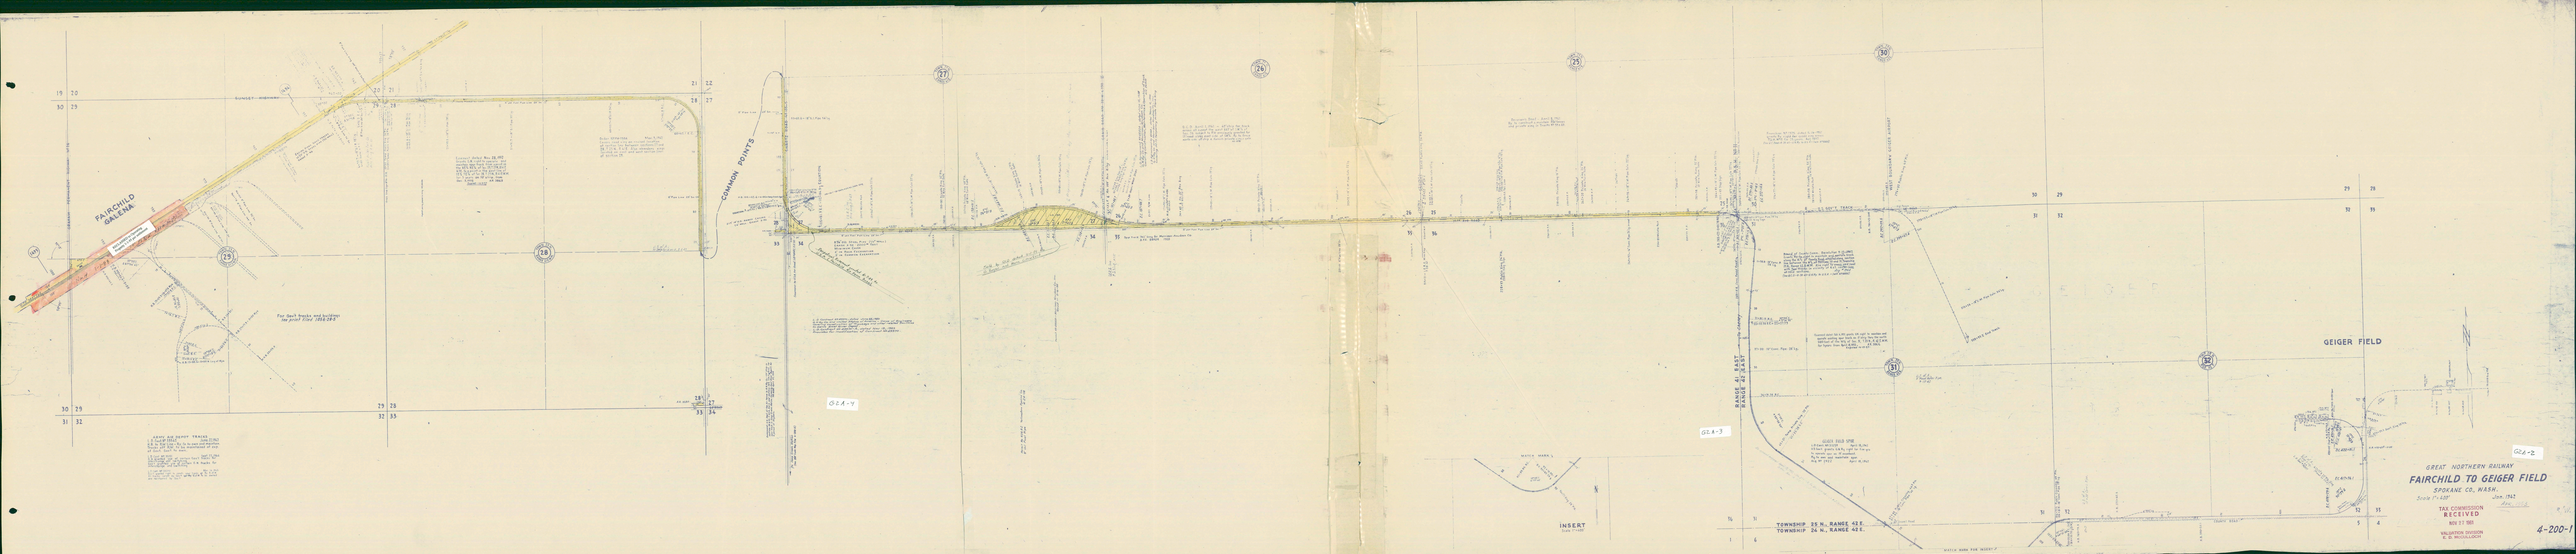
FAIRCHILD
GALENA
COMMON POINTS
GEIGER FIELD
INSERT
TOWNSHIP 25 N., RANGES 42 E.
TOWNSHIP 24 N., RANGE 42 E.
RANGE 41 EAST
RANGE 42 EAST
GLA-1
GLA-2
GLA-3
GLA-4
GREAT NORTHERN RAILWAY
FAIRCHILD TO GEIGER FIELD
SPOKANE CO., WASH.
Scale 1" = 400'
Jan. 1942
TAX COMMISSION
RECEIVED
NOV 27 1951
VALUATION DIVISION
E. D. MCCLELLAND
4-200-1
4-200-1