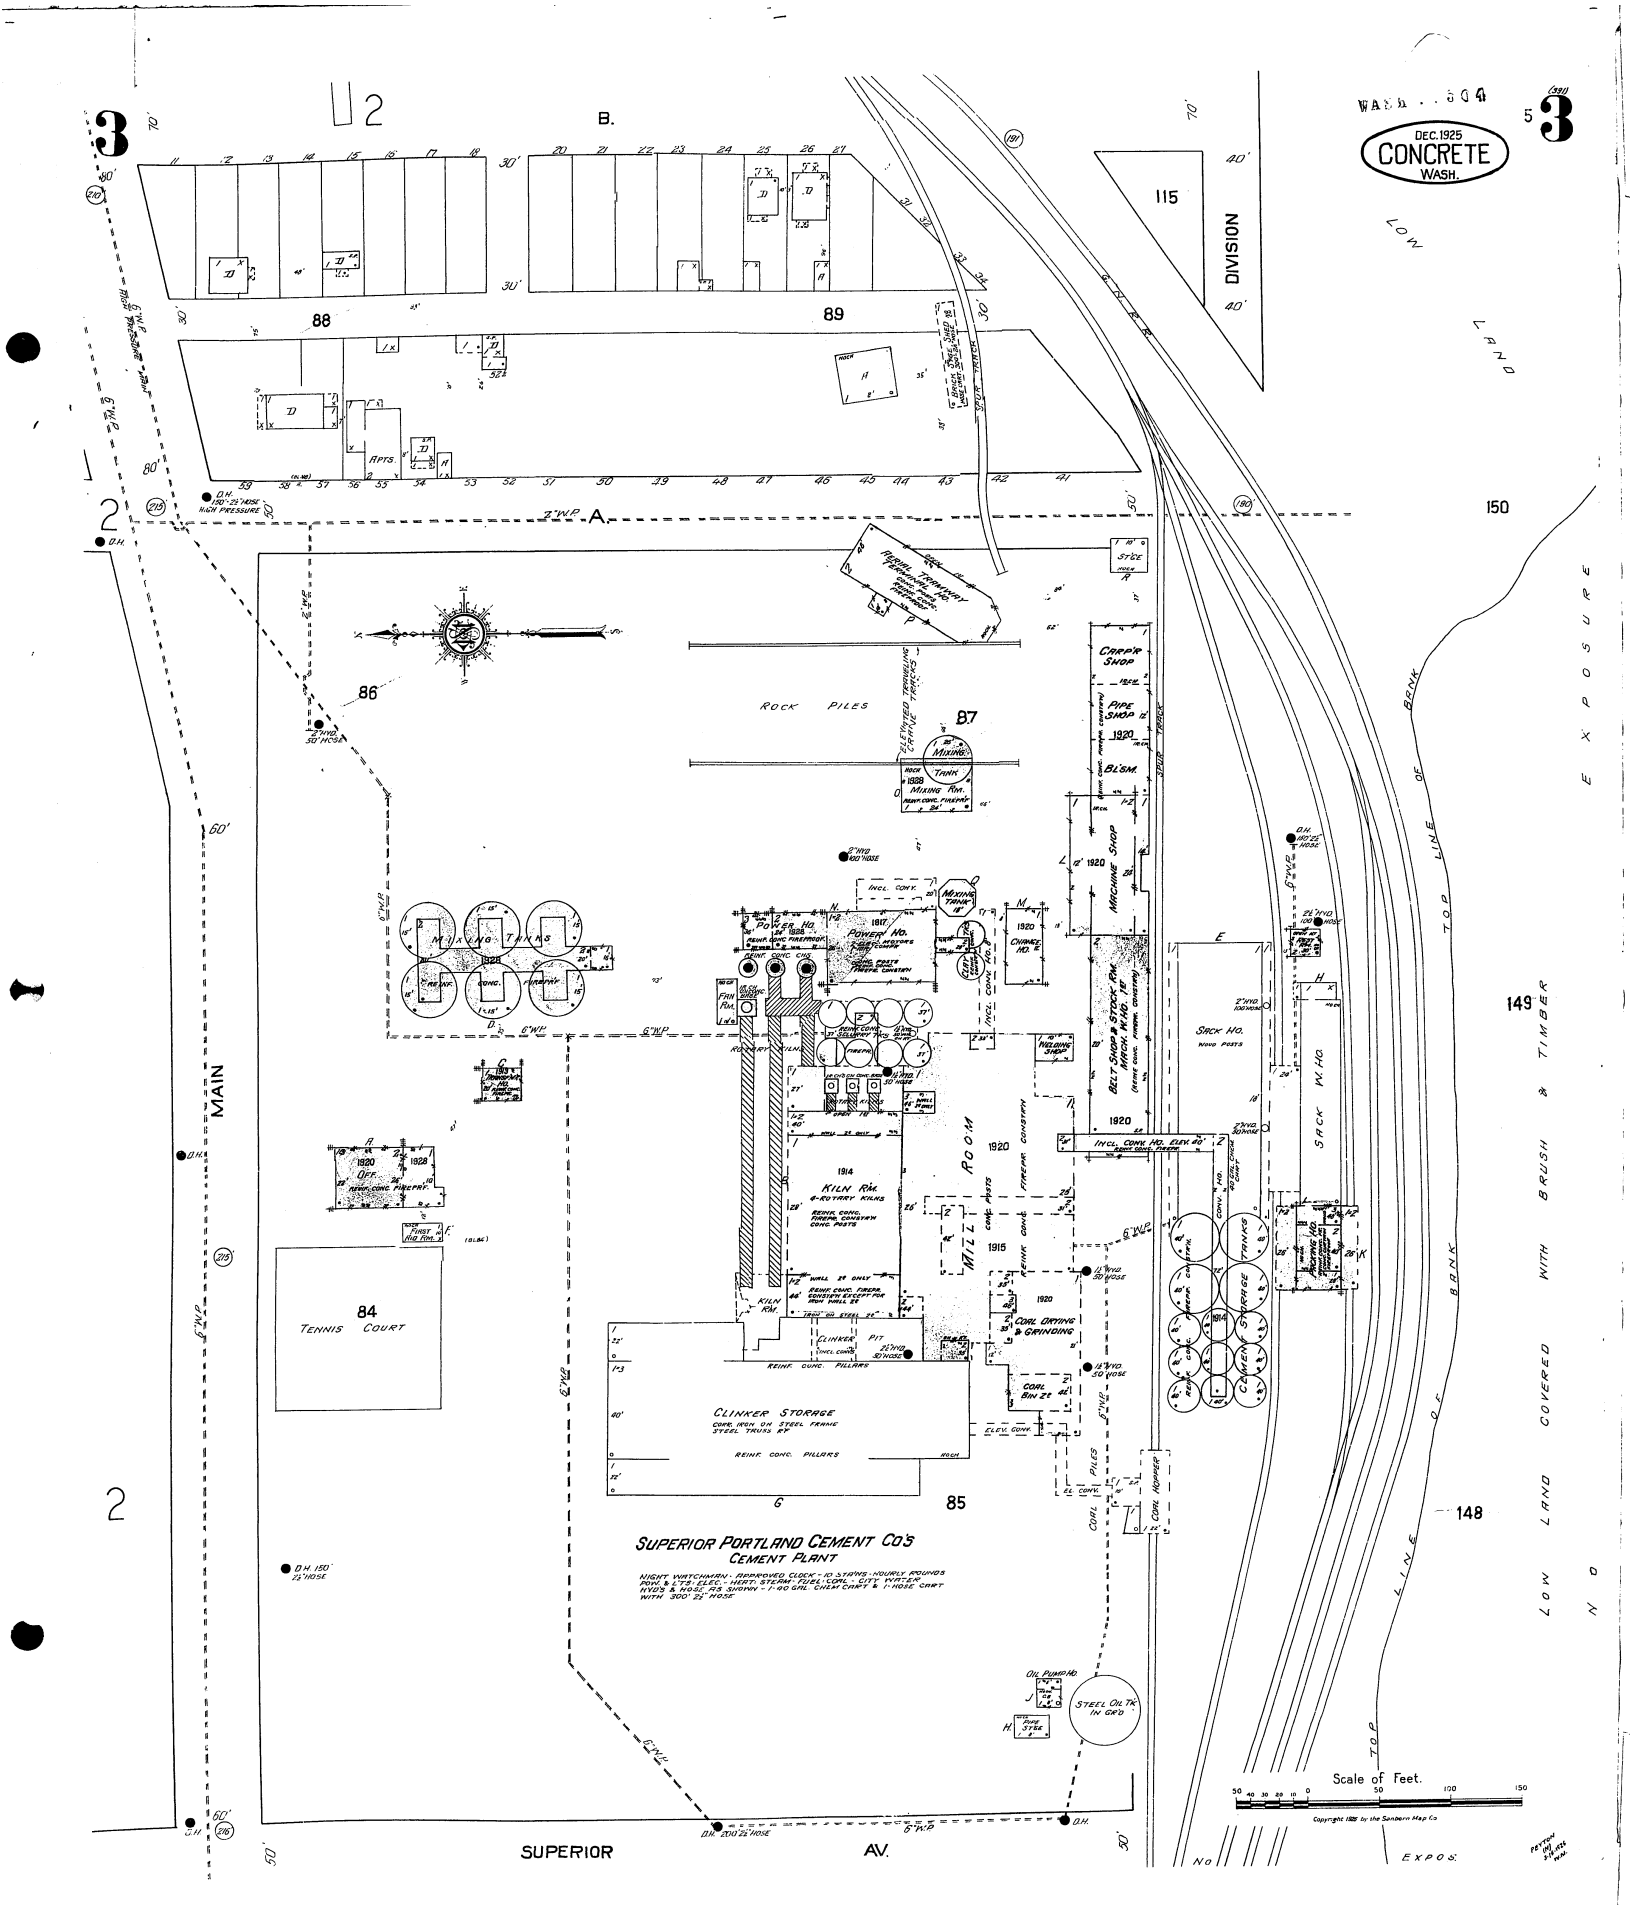

DEC. 1925
CONCRETE
WASH.
WASH. . 504
3
B.
DIVISION
LOW LAND
EXPOSURE
TOP LINE OF BANK
LOW LAND COVERED WITH BRUSH & TIMBER
NO EXPOS.
MAIN
SUPERIOR AV.
ROCK PILES
MIXING TANKS
POWER HO.
KILN RM.
MILL ROOM
CLINKER STORAGE
CLINKER PIT
COAL DRYING & GRINDING
COAL BIN
COAL HOPPER
CEMENT STORAGE TANKS
SACK HO.
SACK W. HO.
MACHINE SHOP
BELT SHOP & STOCK RM.
CARP'R SHOP
PIPE SHOP
BL'SM.
AERIAL TRAMWAY
ELEVATED TRAVELING CRANE TRACKS
TENNIS COURT
OFF.
FIRST AID RM.
STEEL OIL TK. IN GRD.
OIL PUMP HO.
PIPE STGE.
SUPERIOR PORTLAND CEMENT CO'S
CEMENT PLANT
NIGHT WATCHMAN - APPROVED CLOCK - 10 STAINS - HOURLY ROUNDS
POW. & LTS. ELEC. - HEAT. STEAM - FUEL. COAL - CITY WATER
HYDS & HOSE AS SHOWN - 1-40 GAL. CHEM. CART & 1-HOSE CART
WITH 300' 2½" HOSE
Scale of Feet.
Copyright 1925 by the Sanborn Map Co.