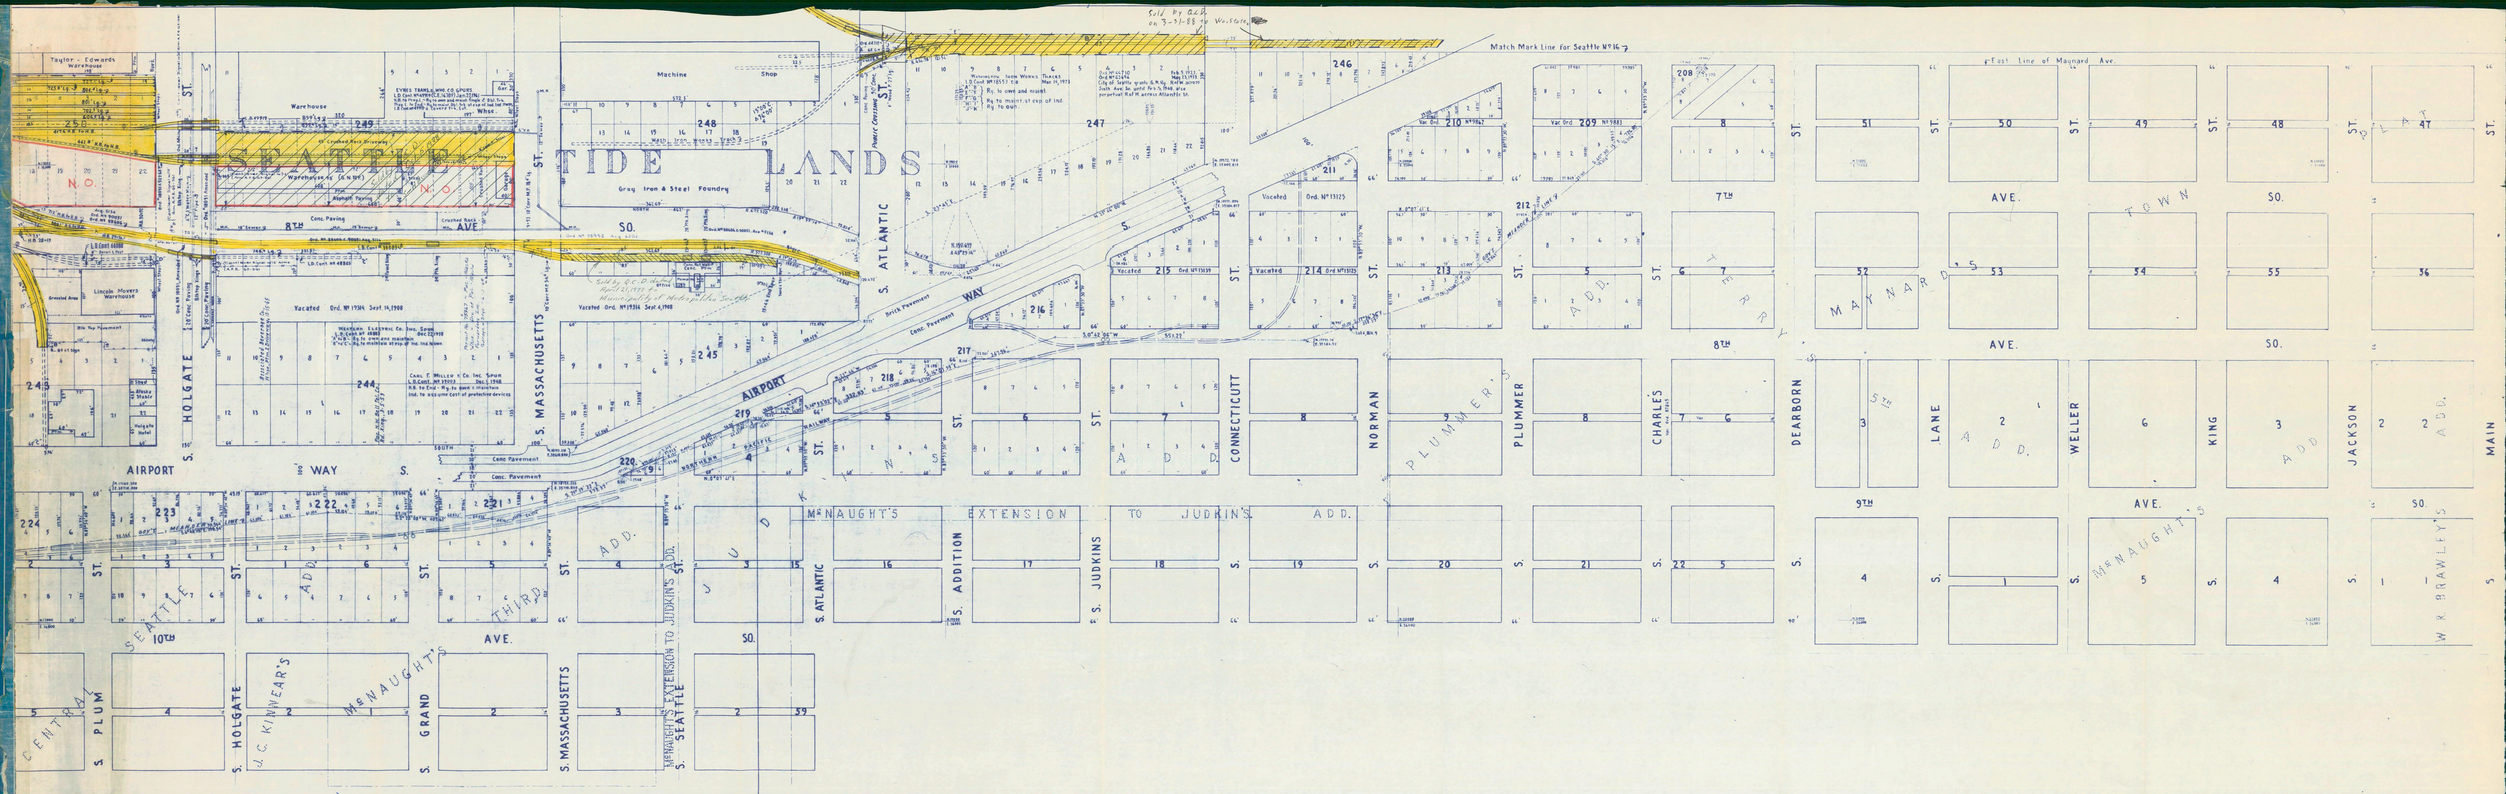

Ord. Nº 18031 - Mar. 4, 1908 - grade G.R. Rig. Rail W. for track on 2ND Ave. So. and on Spokane Ave., and for 3 tracks, extending across Canal Waterway, Alpland St. and Forest St. along 1ST Ave. So; across Lander, Stacy, Walker, Holgate, Mass. and Atlantic, Sts., betw. 6TH Ave. So. and 8TH Ave. So., track south of Nº Line of Canal Waterway to be compl. within 2yrs. and remaining portion within 5 yrs. from date of ordinance.

Ord. Nº 20211 - Apr. 27, 1911, amending Ord. Nº 18031, extends time for compl. of tracks until Mar. 4, 1918.

Ord. Nº 58636 - May 20, 1918, amending Ord. Nº 18031, extends time for compl. of tracks until Dec. 31, 1920.

Ord. Nº 61787 - Jan. 8, 1921, amending Ord. Nº 18031, extends time for compl. of tracks until Dec. 31, 1922.

Ord. Nº 67138 - Feb. 9, 1923, amending Ord. Nº 18031, extends time for compl. of tracks until Dec. 31, 1925.

Ord. Nº 90761 - Apr. 12, 1926, amending Ord. Nº 18031, extends time for compl. of tracks until Dec. 31, 1930.

Ord. Nº 102368 - Dec. 22, 1926, amending Ord. Nº 18031, changes location of Franchise Strip across Lander, Stacy, Walker, Holgate and Mass. Sts.

Ord. Nº 107184 - Jan. 21, 1931, amending Ord. 18031, extends time for compl. of tracks until Dec. 31, 1937.

Ord. Nº 114496 - July 3, 1936, amending Ord. Nº 18031, extends time for compl. of tracks until Dec. 31, 1940.

Ord. Nº 70104 - Oct. 5, 1940, amending Ord. Nº 18031, extends time for compl. of tracks along 7TH Ave. only until Dec. 31, 1945.

Ord. Nº 76199 - Jan. 17, 1944, amending Ord. Nº 18031, by removing time limit for const. of tracks. Also cancels right to construct tracks on Spokane St.

Ord. Nº 90051 - March 2, 1961, amending Ord. Nº 18031 & 18032, granting Trackage rights on 7TH & 8TH Ave. South.

Ord. Nº 90962 - June 10, 1962, amending Ord. Nº 90051.

Trackage rights on 7th & 8th Ave. So.

6-17

GREAT NORTHERN RAILWAY
EVERETT - SEATTLE SECTION

SEATTLE Nº 17

KING CO. WASH.

SEC'S 5 & 8, T. 24 N. R. 4 E. W. M.

SCALE 1 IN. = 100 FT. SEPT. 1943

OFFICE OF CHIEF ENGINEER ST. PAUL, MINN.

DEPT. OF REVENUE
RECEIVED
AUG 20 1963
PROPERTY TAX DIVISION

Supt. Map 16.17.7-8