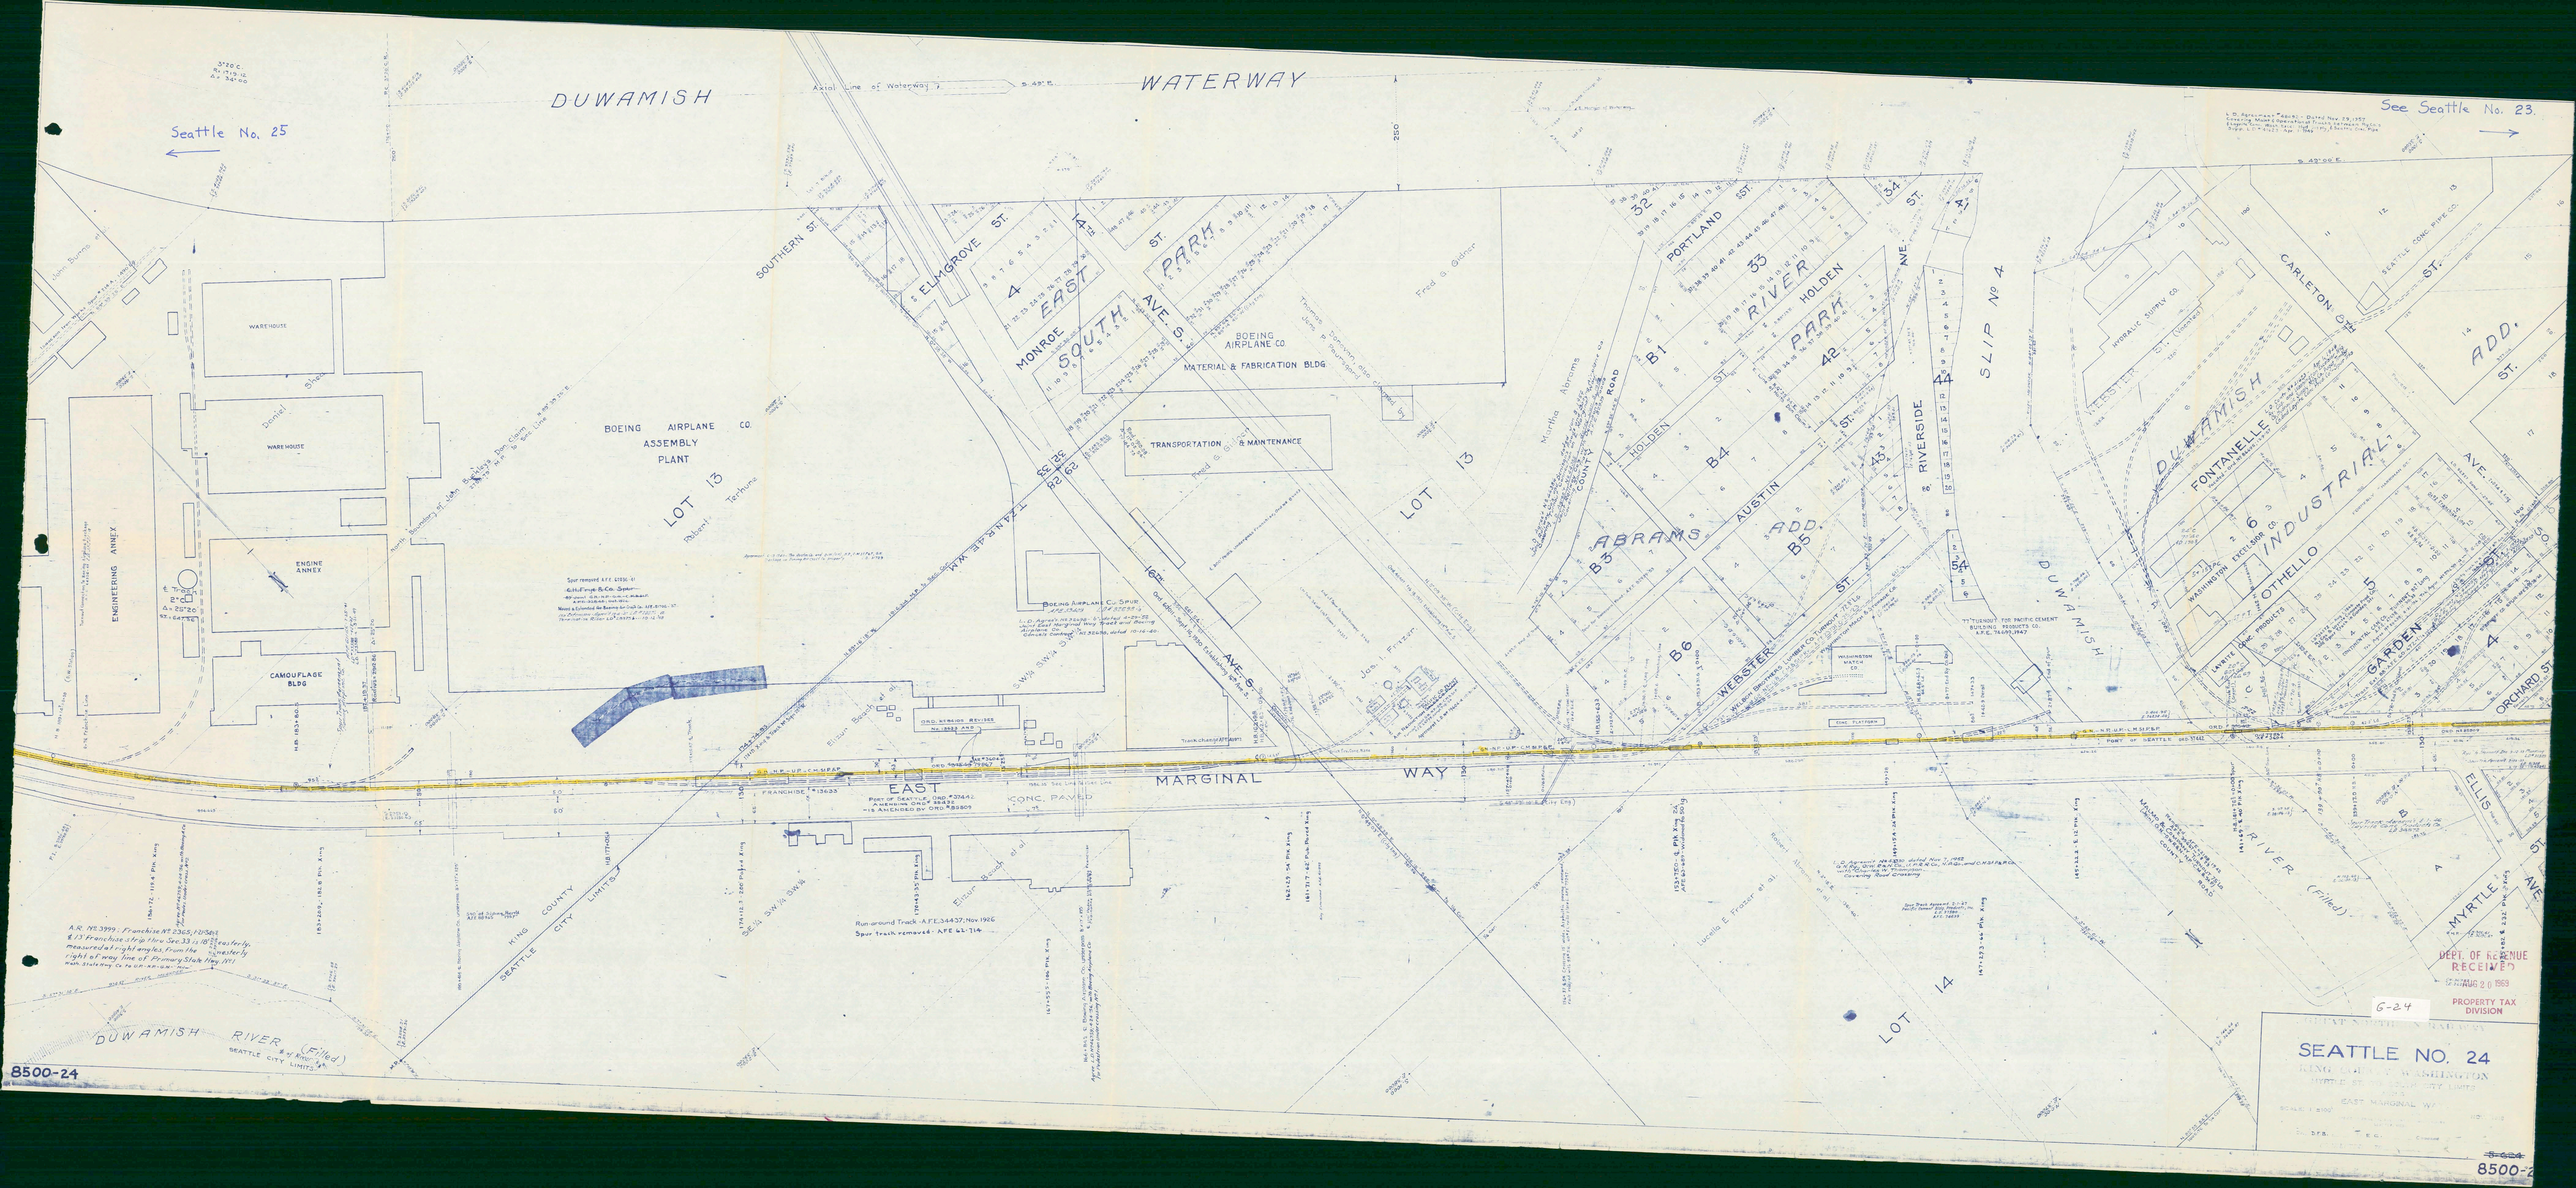
DUWAMISH WATERWAY
Seattle No. 25
See Seattle No. 23.
Axial Line of Waterway
SOUTHERN ST.
ELMGROVE ST.
MONROE ST.
EAST PARK
SOUTH AVE. S.
BOEING AIRPLANE CO. MATERIAL & FABRICATION BLDG.
TRANSPORTATION & MAINTENANCE
BOEING AIRPLANE CO. ASSEMBLY PLANT
WAREHOUSE
Daniel Shea
WAREHOUSE
ENGINEERING ANNEX
ENGINE ANNEX
CAMOUFLAGE BLDG
LOT 13
Robert Terhune
Fred G. Gaither
Martha Abrams
PORTLAND ST.
HOLDEN PARK
RIVER
HOLDEN ST.
AUSTIN ST.
ABRAMS ADD.
WEBSTER ST.
RIVERSIDE AVE.
SLIP No 4
CARLETON ST.
SEATTLE CONC. PIPE CO.
HYDRALIC SUPPLY CO.
DUWAMISH
FONTANELLE
WASHINGTON EXCELSIOR CO.
INDUSTRIAL
OTHELLO
GARDEN
ORCHARD ST.
ELLIS AVE.
MYRTLE ST.
RIVER (Filled)
LOT 14
EAST MARGINAL WAY
CONC. PAVED
FRANCHISE #3633
PORT OF SEATTLE ORD. #20442 AS AMENDED BY ORD. #83809
Run-around Track A.F.E. 34437, Nov. 1926
Spur track removed - A.F.E. 66-714
KING COUNTY
SEATTLE CITY LIMITS
DUWAMISH RIVER (Filled)
SEATTLE CITY LIMITS
DEPT. OF REVENUE RECEIVED AUG 20 1969 PROPERTY TAX DIVISION
6-24
SEATTLE NO. 24
KING COUNTY WASHINGTON
8500-24