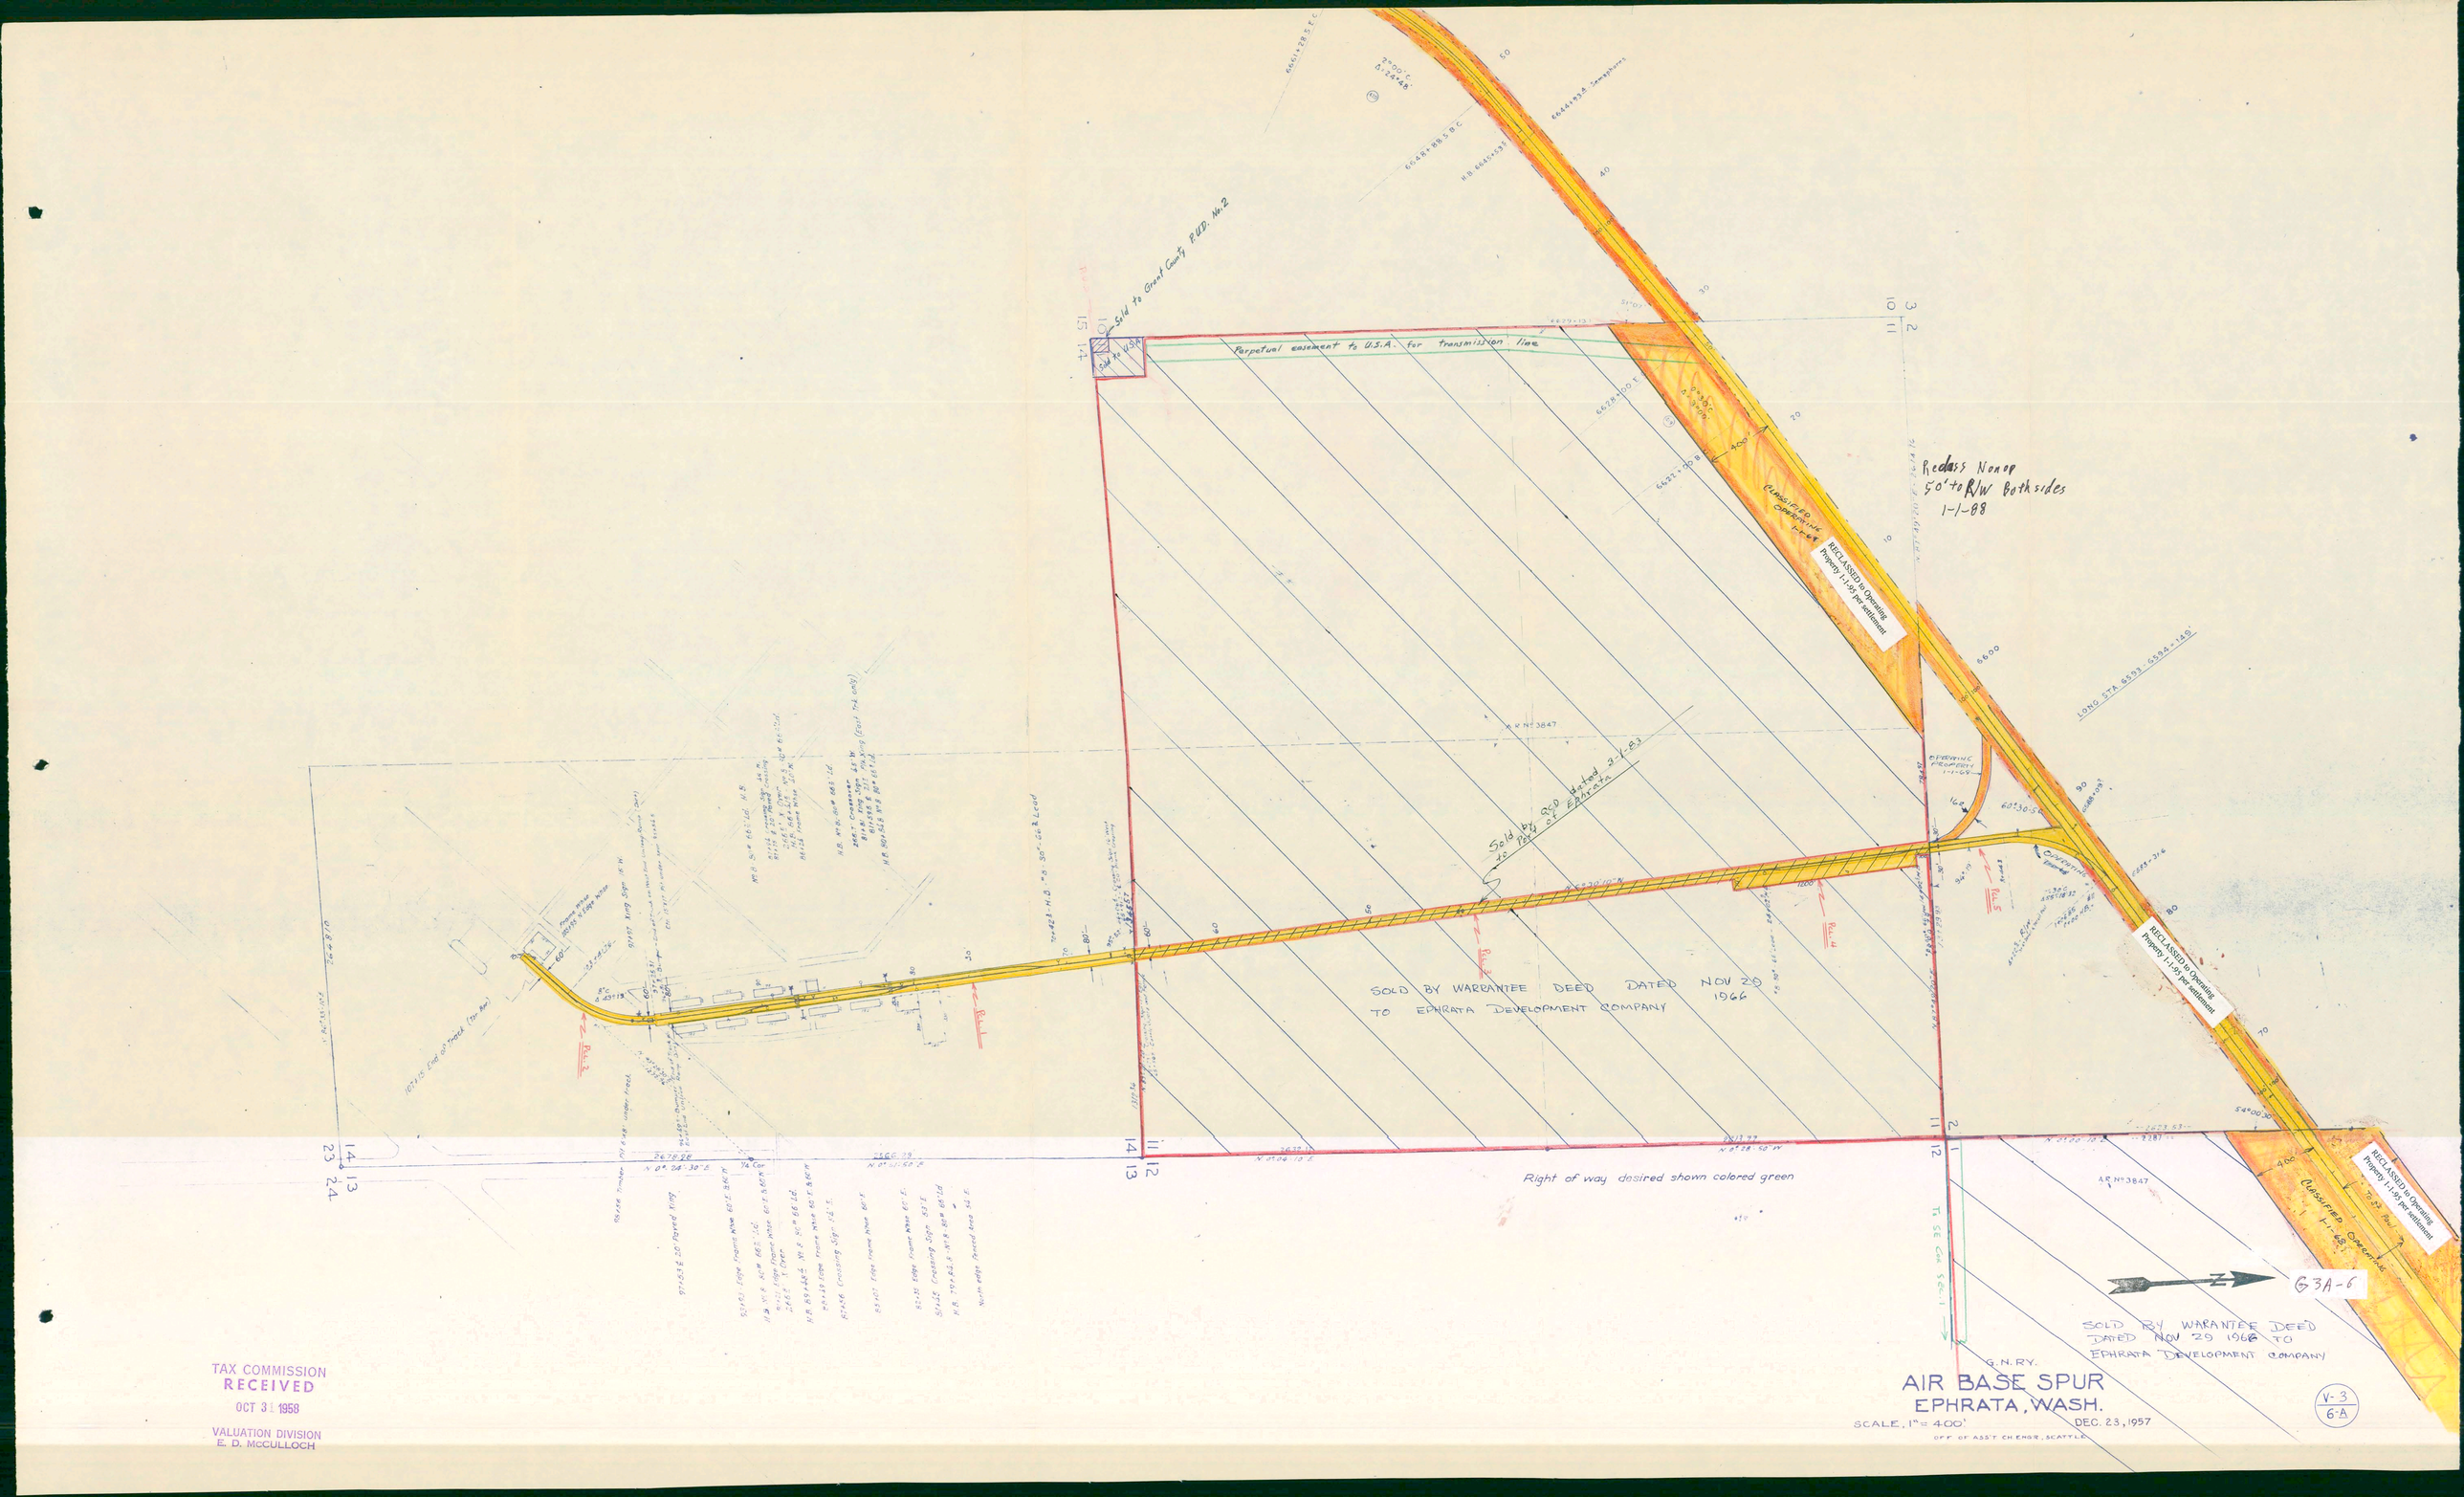

TAX COMMISSION
RECEIVED
OCT 31 1958
VALUATION DIVISION
E. D. McCULLOCH