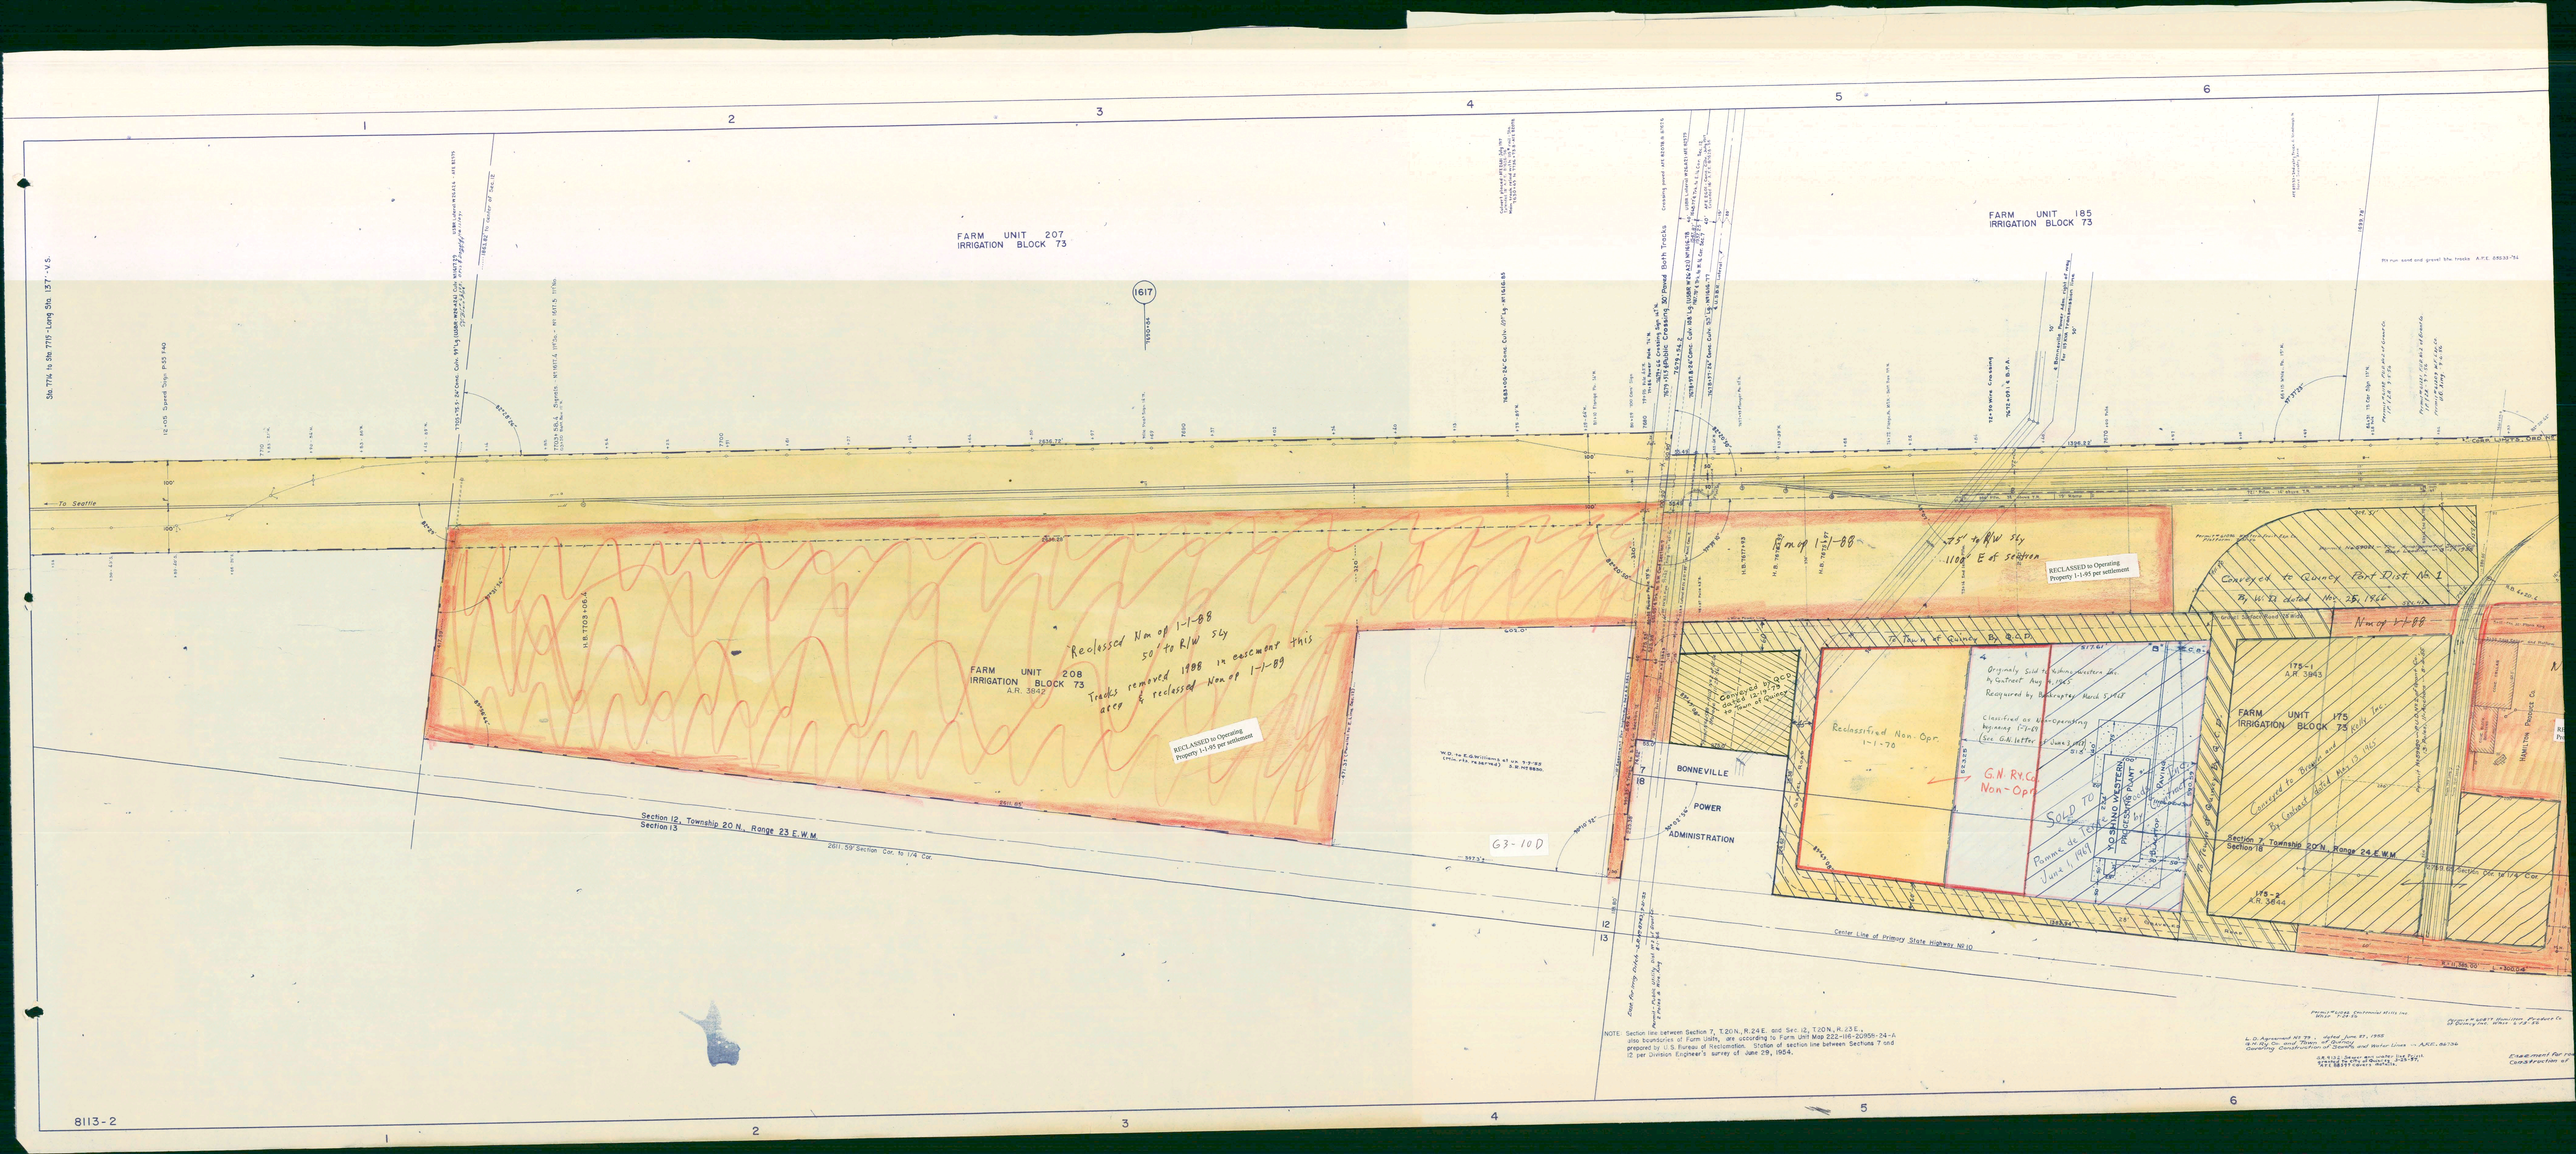
FARM UNIT 207
IRRIGATION BLOCK 73
FARM UNIT 185
IRRIGATION BLOCK 73
FARM UNIT 208
IRRIGATION BLOCK 73
A.R. 3842
Reclassed Non op 1-1-88
50' to R/W Sly
Tracks removed 1988 in easement this area & reclassed Non op 1-1-89
RECLASSED to Operating Property 1-1-95 per settlement
Section 12, Township 20 N., Range 23 E.W.M.
Section 13
2611.59' Section Cor. to 1/4 Cor.
G3-10D
BONNEVILLE
POWER
ADMINISTRATION
Center Line of Primary State Highway NO 10
To Seattle
Reclassified Non-Opr 1-1-70
G.N. Ry. Co. Non-Opr
Sold to Rayonier Inc. June 1, 1971
Originally Sold to Vishay Western Inc by Contract Aug 1, 1965
Required by Bankruptcy March 5, 1968
Classified as Non-Operating Property (79-69 See G.N. letter of June 2, 1970 to A.E.
Reclassified Non-Op 1-1-88
Converted to Quincy Ext Dist No 1 By W.O. dated Nov. 25, 1966
Reclassified Non-Op 1-1-88
175-1
A.R. 3843
FARM UNIT 175
IRRIGATION BLOCK 73
Section 7 Township 20 N., Range 24 E.W.M.
Section 18
175-2
A.R. 3844
NOTE: Section line between Section 7, T.20N., R.24E. and Sec. 12, T.20N., R.23E., also boundaries of Farm Units, are according to Farm Unit Map 222-116-20859-24-A prepared by U.S. Bureau of Reclamation. Station of section line between Sections 7 and 12 per Division Engineer's survey of June 29, 1954.
8113-2