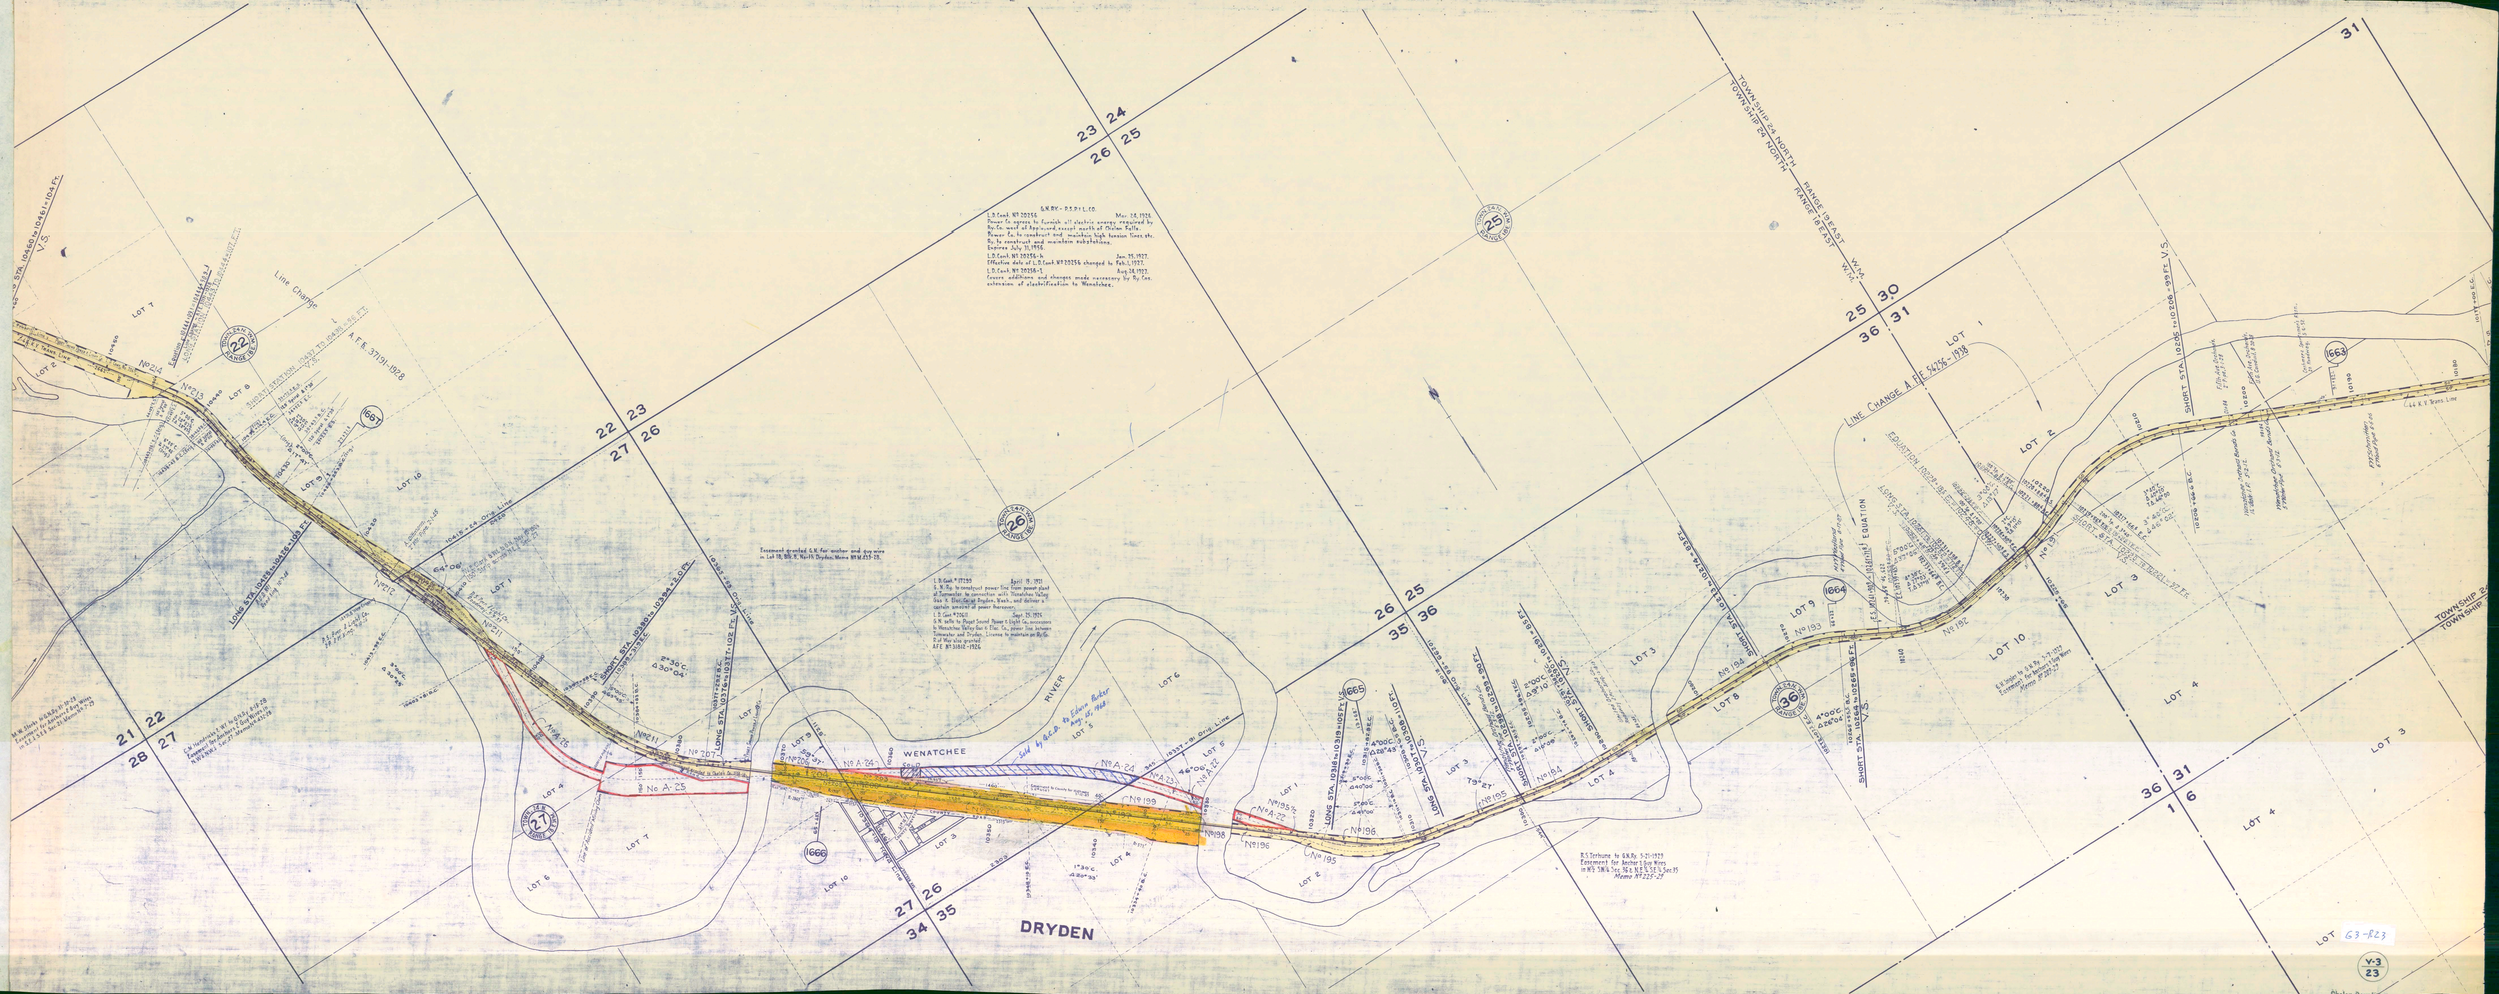

WENATCHEE
RIVER
DRYDEN
Line Change
LINE CHANGE A.F.E. 54256-1938
TOWNSHIP 24 NORTH
RANGE 19 EAST W.M.
RANGE 18 EAST W.M.
LOT 1
LOT 2
LOT 3
LOT 4
LOT 5
LOT 6
LOT 7
LOT 8
LOT 9
LOT 10
LOT 16
LOT 18
LOT 19
LOT 21
LOT 22
LOT 23
LOT 24
LOT 25
LOT 26
LOT 27
LOT 30
LOT 31
LOT 36
LOT 63-R23
V-3
23
Chelan County